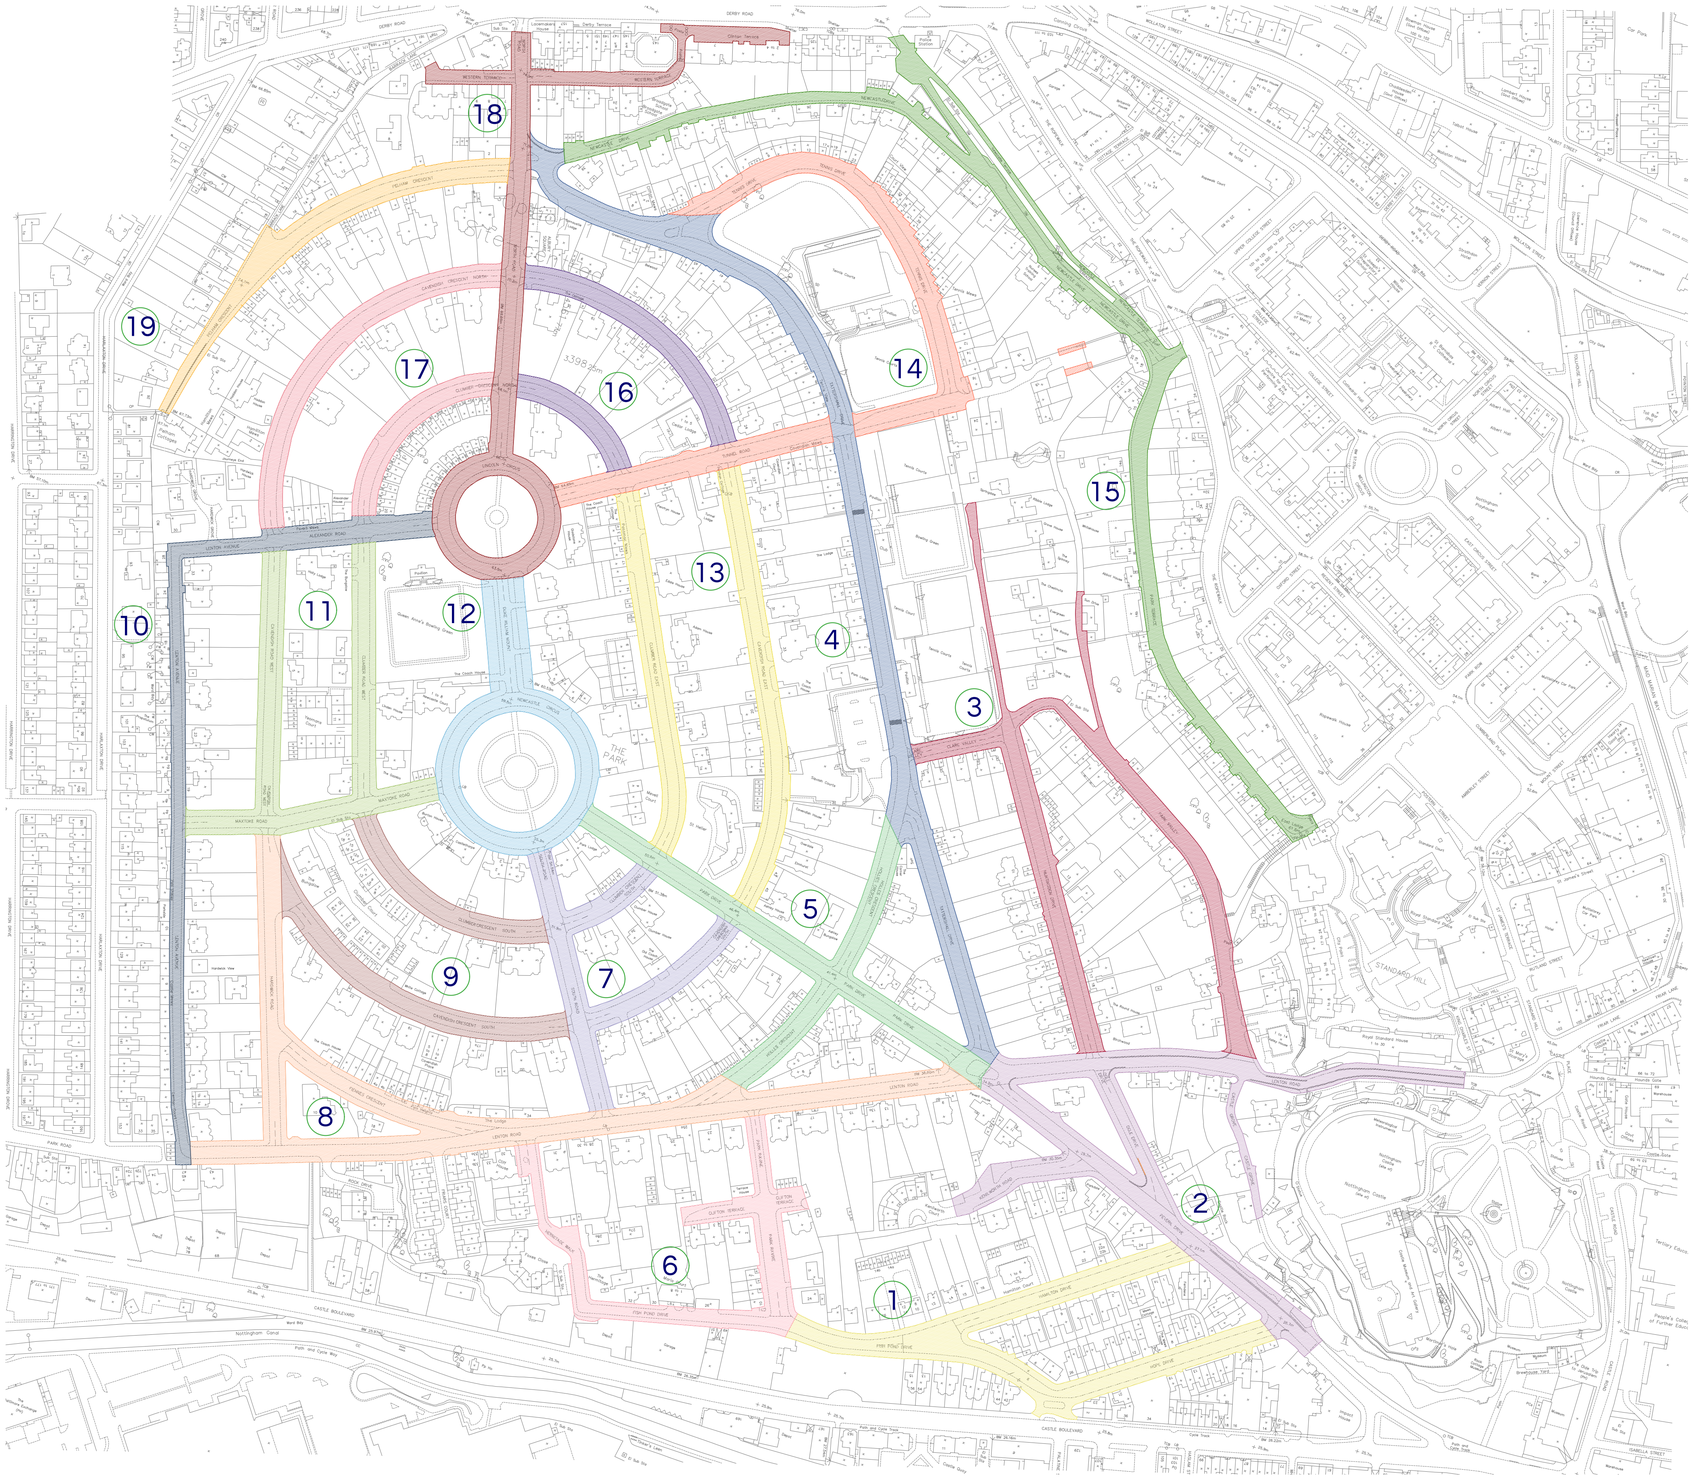

KEY

1 Hope Drive, Hamilton Drive & part of Fishpond Drive.

2 Peveril Drive, Kenilworth Drive & Part of Lenton Road & Castle Grove.

3 Park Valley, Clare Valley, Huntingdon Drive, Sun Drive.

4 Tattershall Drive.

5 Park Drive, Hollies Crescent.

6 Park Ravine, Hermitage Walk, part of Fishpond Drive & Clifton Terrace.

7 South Road, Clumber Crescent South & Cavendish Crescent South.

8 Part of Lenton Road, Hardwick. Road, Fiennes Crescent & Path by Tip.

9 Cavendish Crescent South, Clumber Crescent South.

10 Lenton Avenue & Alexander Road.

11 Maxtoke Road, Cavendish Crescent West & Clumber Road West.

12 Newcastle Circus & Duke William Mount.

13 Clumber Road East & Cavendish Road East.

14 Tennis Drive, Tunnel Road & Tunnel Beds.

15 Newcastle Drive, Newcastle Terrace & Park Terrace.

16 Half of Clumber Crescent North & Half of Cavendish Crescent North.

17 Half of Clumber Crescent North & Half of Cavendish Crescent North.

18 Lincoln Circus, North Road, Western Terrace & Clinton Terrace.

19 Pelham Crescent.

N

0m 10m 20m 50m 100m 200m

Do not scale from the drawing, use figured dimensions only.
Levels and dimensions to be checked on site prior to commencement of work.
All discrepancies to be reported to the landscape architect immediately.

© Copyright Anthony Stiff Associates

Revision description	No.	By	Date
-	-	-	-

asa
See Landscapes Differently
681 Innovation Drive,
Milton Park, Abingdon,
Oxfordshire, OX14 4RQ
Office: 01235 832 800
www.asalandscapearchitects.co.uk

Status
Tender

Project
Nottingham Park Estate

Description
Sweeping / Spraying Plan

Scale(s)	1:2000 @ A1	Date	18/02/2020
Drawn By	MLM	Checked By	CP
Drg. No.	ASA-453-SK-06	Rev. -	Draft -

File Ref: Nottingham Park Estate\Documents and Drawings\Land Drawings\Drawings and Plans\Sweeping Spraying.dwg